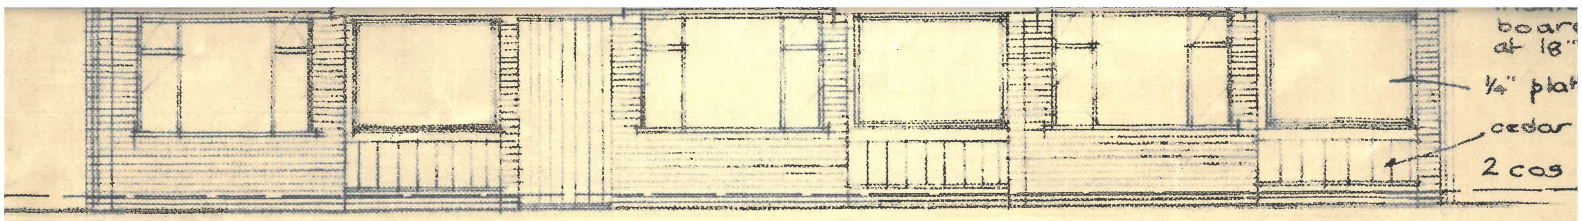

FRONT ELEVATION

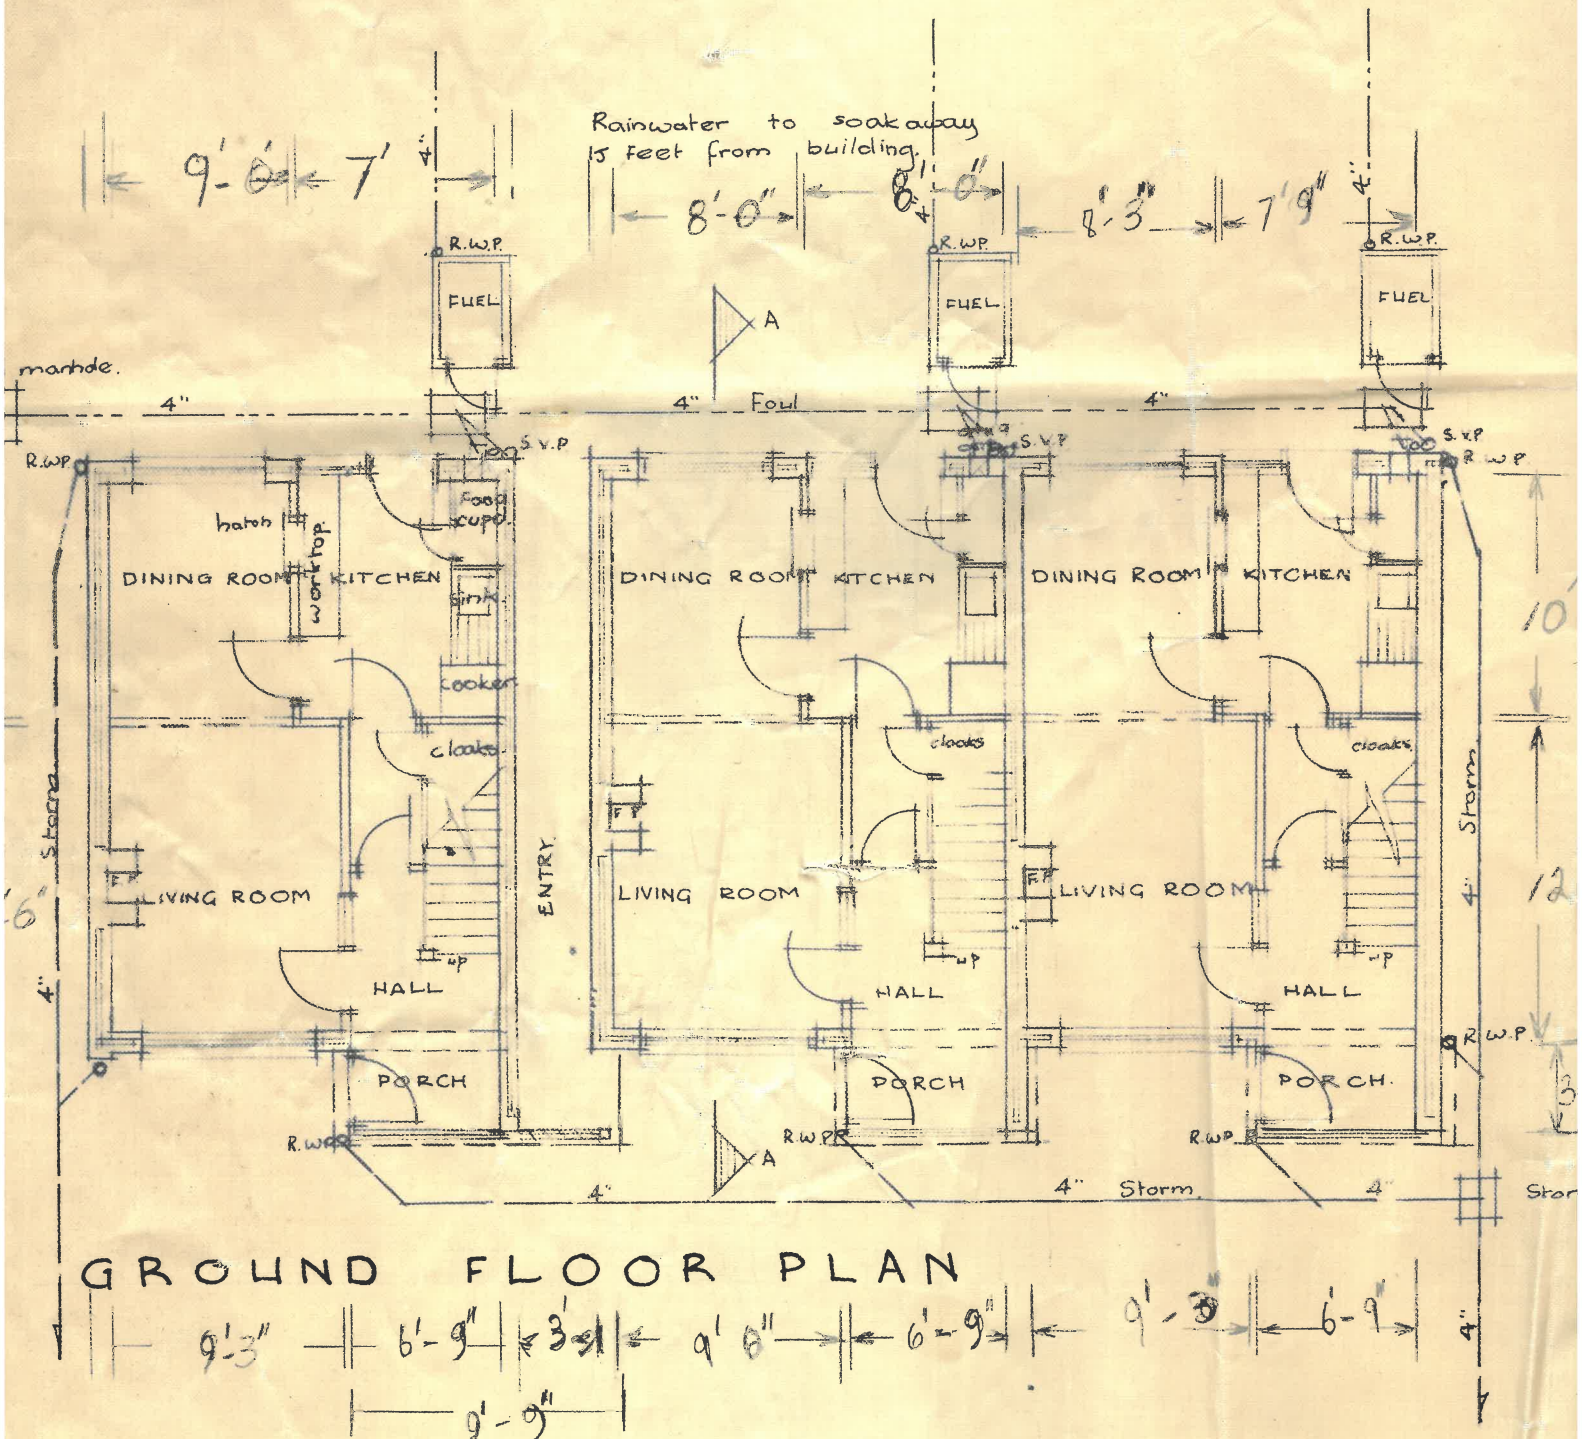

GROUND FLOOR PLAN

ale Eight Feet to One Inch.

awing Number R/486/24

HOUSES

nuary 1963

P. B.